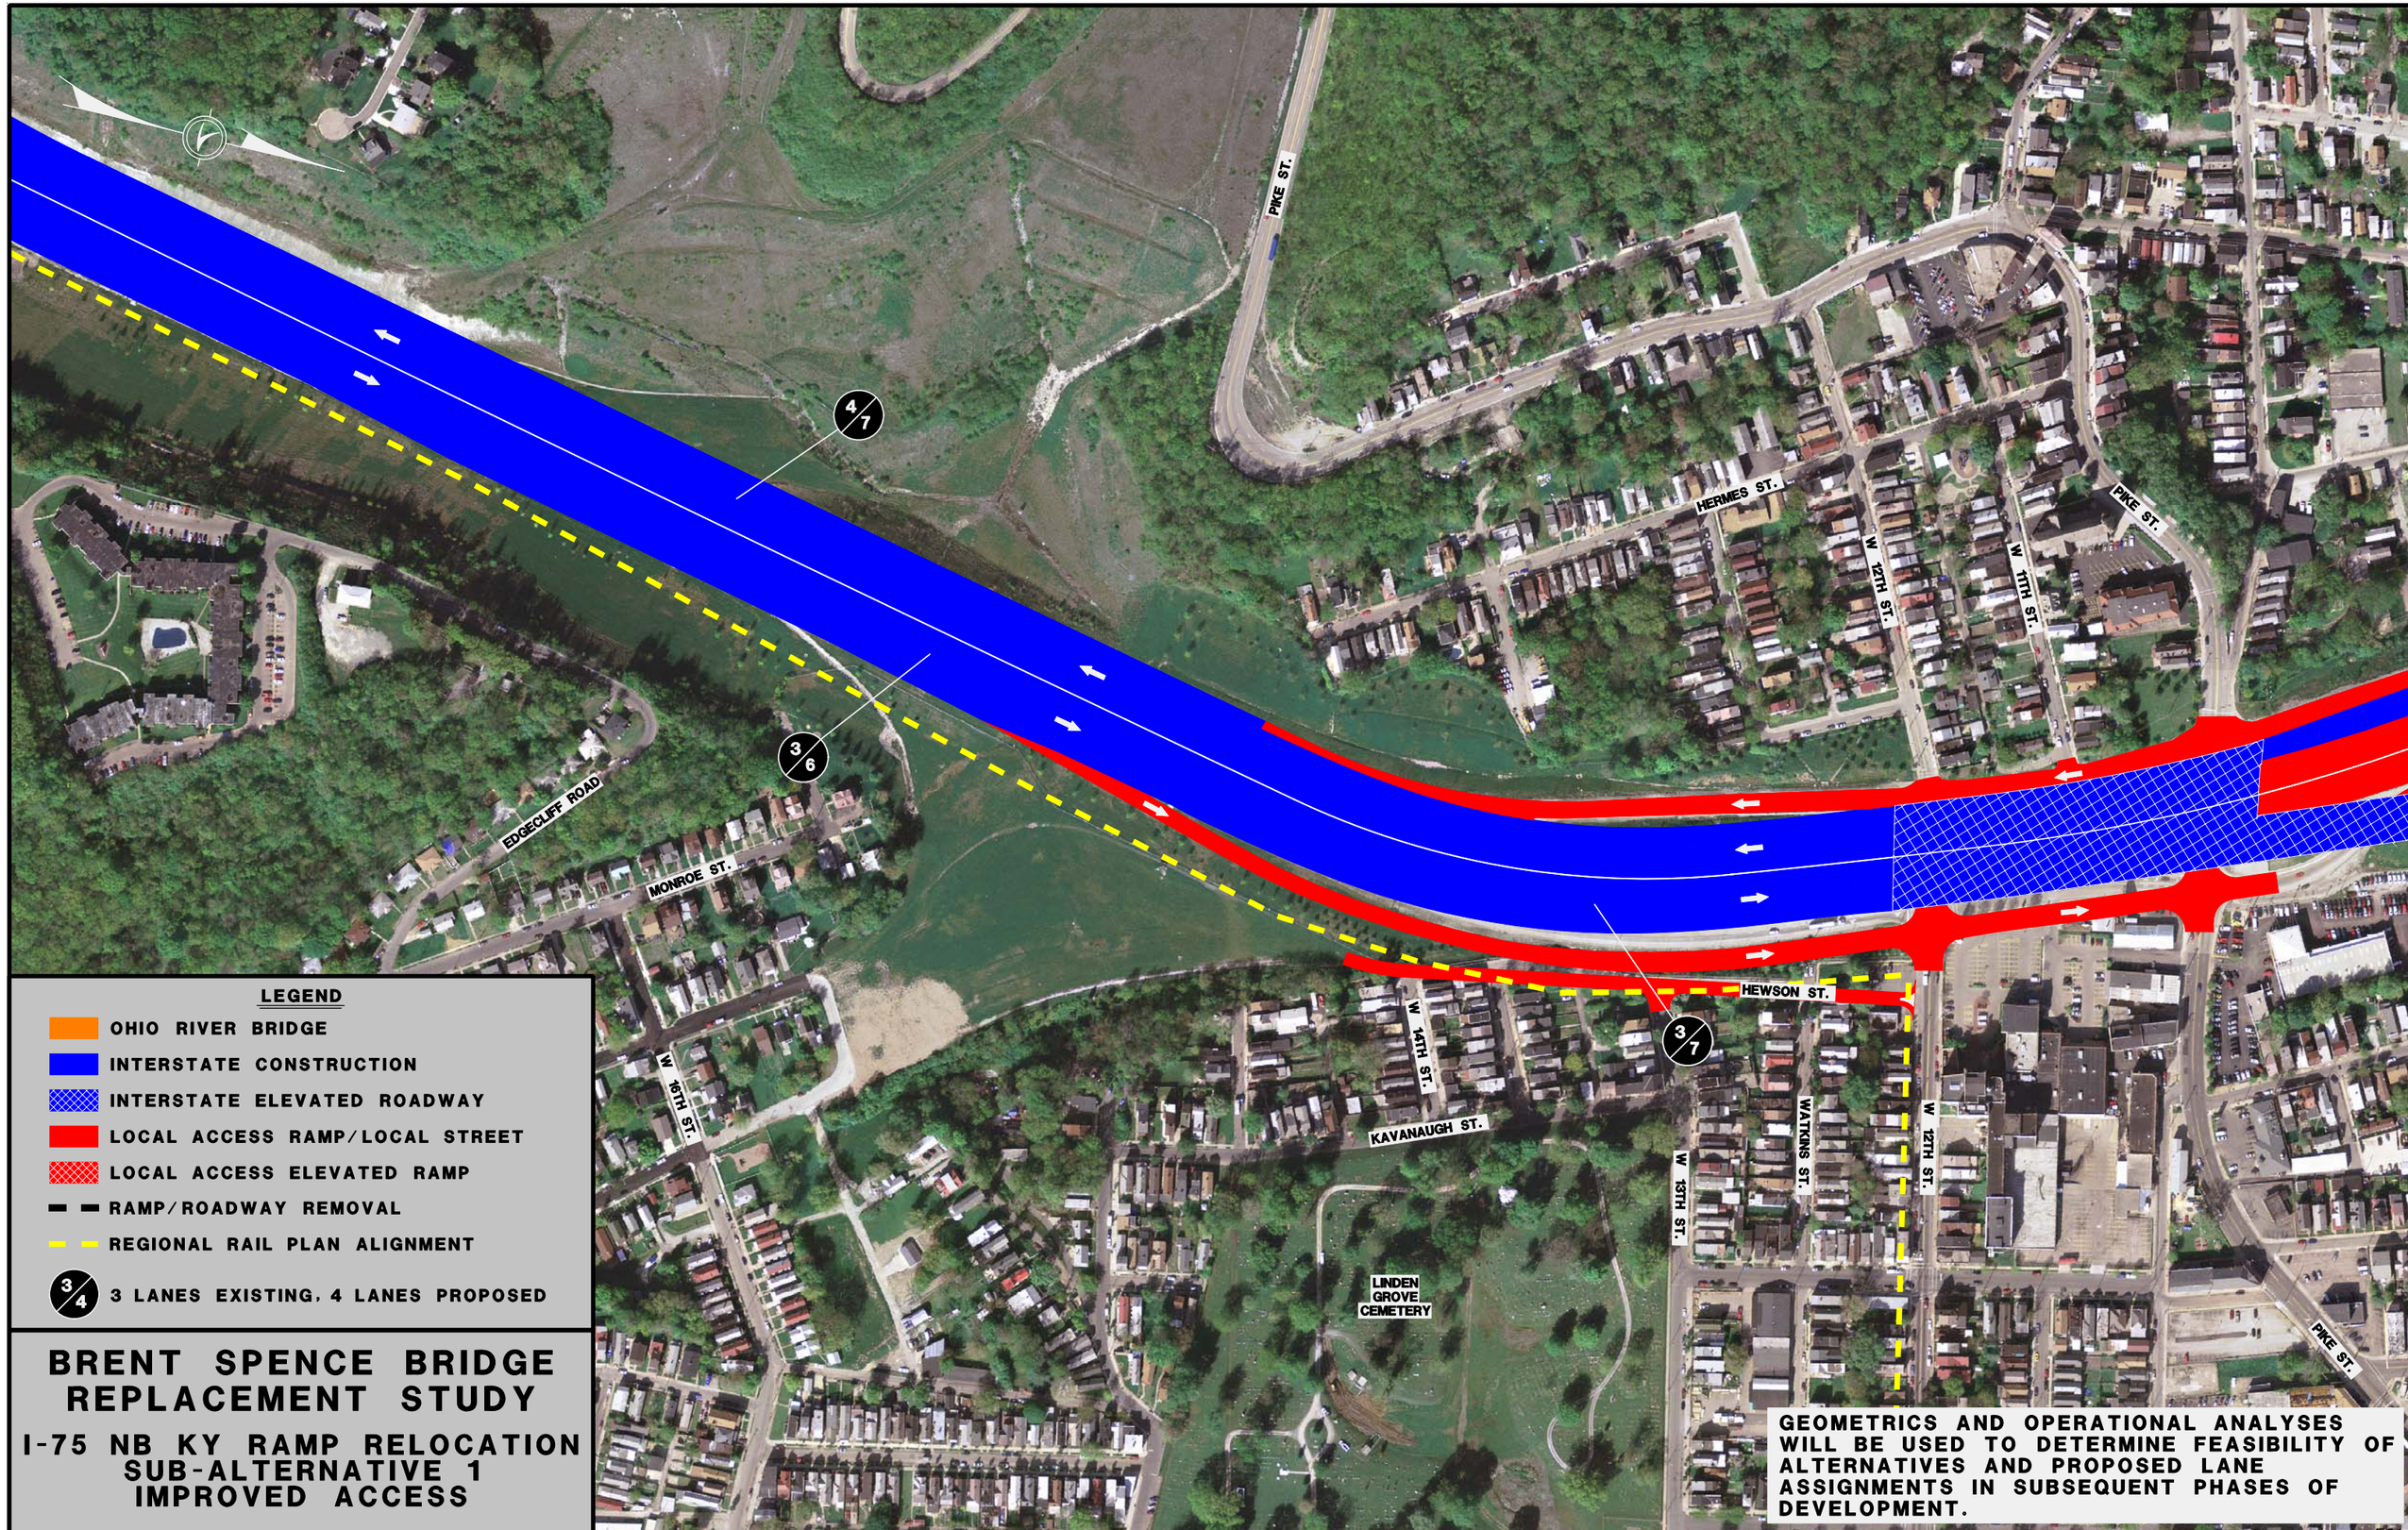
PIKE ST.
HERMES ST.
W 12TH ST.
W 11TH ST.
PIKE ST.
4/7
3/6
EDGECLIFF ROAD
MONROE ST.
W 16TH ST.
W 14TH ST.
KAVANAUGH ST.
HEWSON ST.
3/7
WATKINS ST.
W 13TH ST.
W 12TH ST.
LINDEN GROVE CEMETERY
PIKE ST.
LEGEND
OHIO RIVER BRIDGE
INTERSTATE CONSTRUCTION
INTERSTATE ELEVATED ROADWAY
LOCAL ACCESS RAMP/LOCAL STREET
LOCAL ACCESS ELEVATED RAMP
RAMP/ROADWAY REMOVAL
REGIONAL RAIL PLAN ALIGNMENT
3/4 3 LANES EXISTING, 4 LANES PROPOSED
BRENT SPENCE BRIDGE REPLACEMENT STUDY
I-75 NB KY RAMP RELOCATION
SUB-ALTERNATIVE 1
IMPROVED ACCESS
GEOMETRICS AND OPERATIONAL ANALYSES WILL BE USED TO DETERMINE FEASIBILITY OF ALTERNATIVES AND PROPOSED LANE ASSIGNMENTS IN SUBSEQUENT PHASES OF DEVELOPMENT.

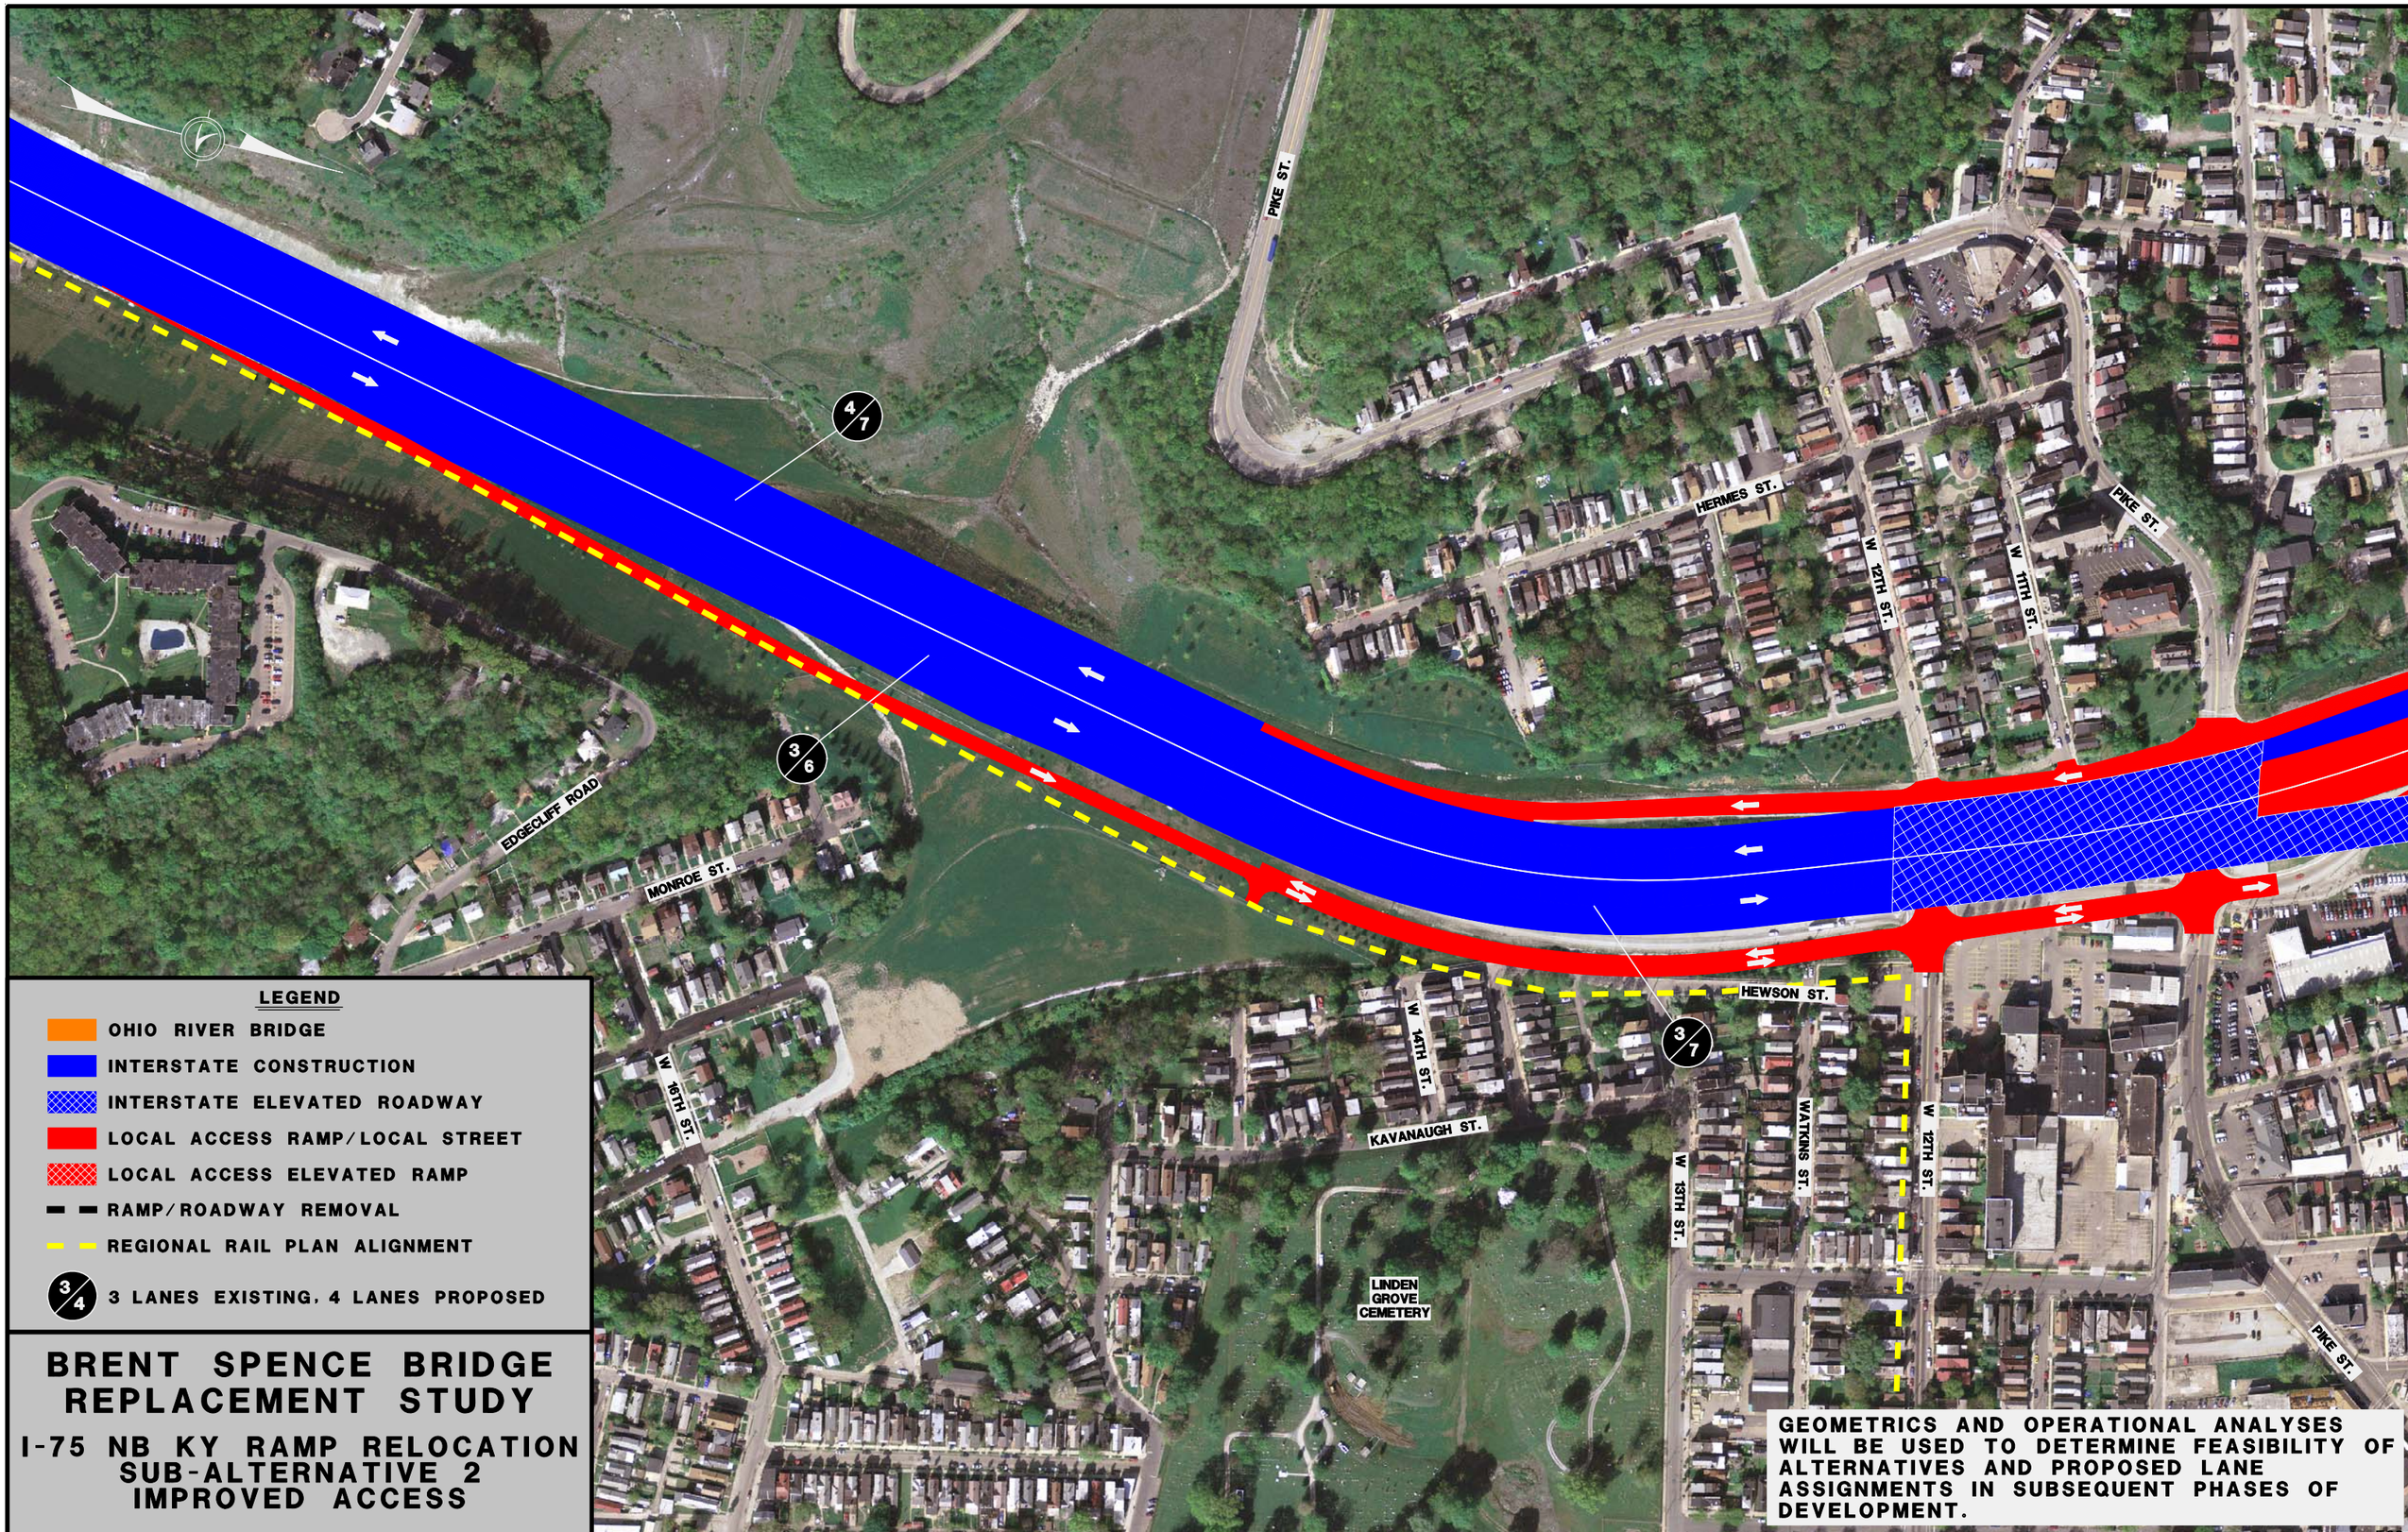
PIKE ST.
HERMES ST.
W 12TH ST.
W 11TH ST.
PIKE ST.
4/7
3/6
EDGECLIFF ROAD
MONROE ST.
W 15TH ST.
W 14TH ST.
KAVANAUGH ST.
HEWSON ST.
3/7
W 13TH ST.
WATKINS ST.
W 12TH ST.
LINDEN GROVE CEMETERY
PIKE ST.
LEGEND
OHIO RIVER BRIDGE
INTERSTATE CONSTRUCTION
INTERSTATE ELEVATED ROADWAY
LOCAL ACCESS RAMP/LOCAL STREET
LOCAL ACCESS ELEVATED RAMP
RAMP/ROADWAY REMOVAL
REGIONAL RAIL PLAN ALIGNMENT
3/4 3 LANES EXISTING, 4 LANES PROPOSED
BRENT SPENCE BRIDGE REPLACEMENT STUDY
I-75 NB KY RAMP RELOCATION
SUB-ALTERNATIVE 2
IMPROVED ACCESS
GEOMETRICS AND OPERATIONAL ANALYSES WILL BE USED TO DETERMINE FEASIBILITY OF ALTERNATIVES AND PROPOSED LANE ASSIGNMENTS IN SUBSEQUENT PHASES OF DEVELOPMENT.